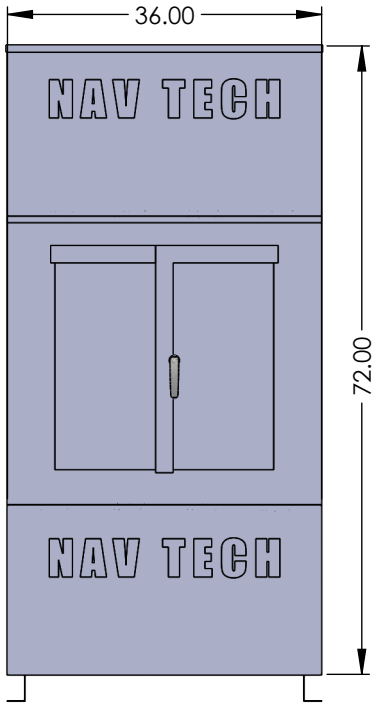

COVERED FRONT VIEW

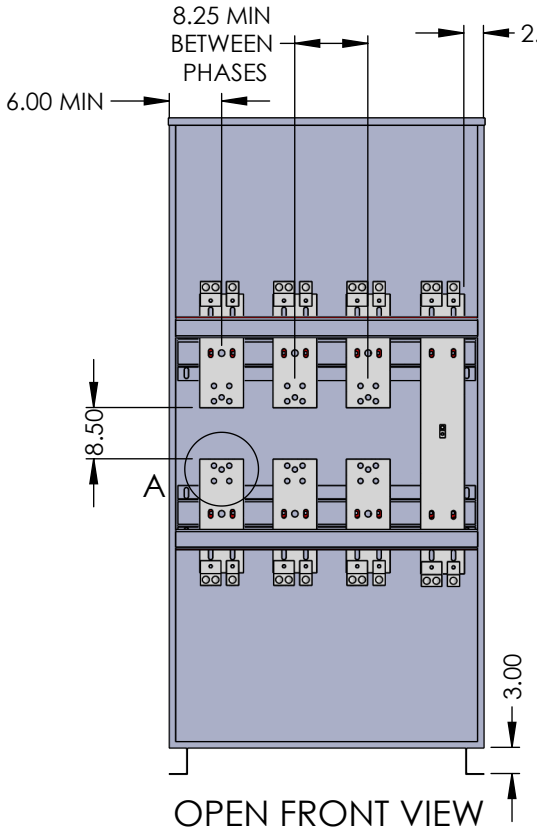

OPEN FRONT VIEW

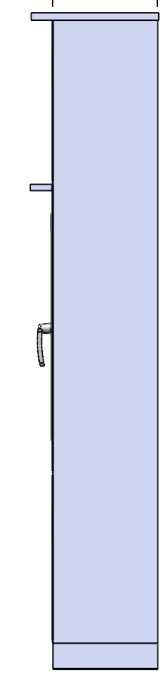

SIDE VIEW

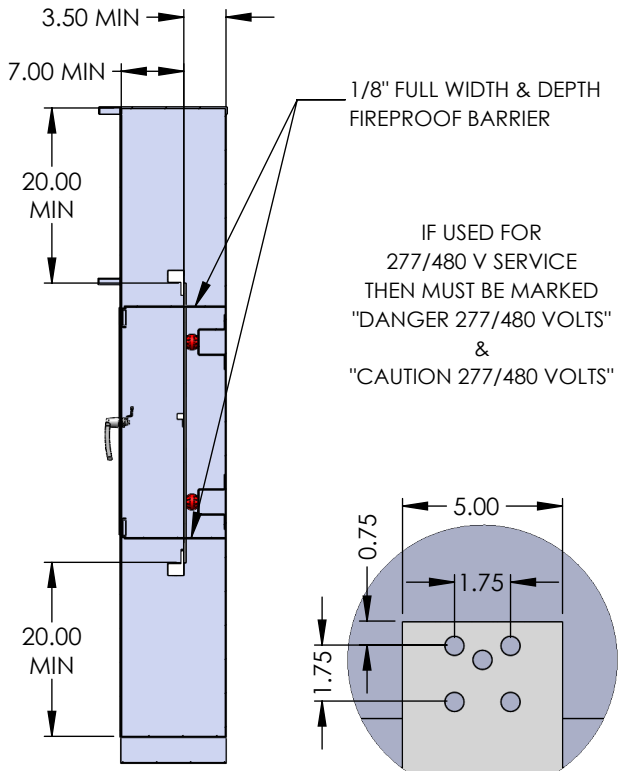

SECTIONED SIDE VIEW

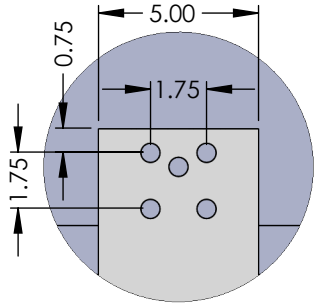

DETAIL A

NOTES:

1. NEMA 3R RATED - SHED ROOF AND SKIRTED DOORS, COVERS FULLY GASKETED
2. BUS BARS SILVER PLATED COPPER - 98% CONDUCTIVITY.
3. ENCLOSURE WILL DISPLAY MANUFACTURERS NAME.
4. ALL NUTS, BOLTS AND WASHERS MUST BE 1/2-13 ZINC COATED GRADE 5 STEEL.
5. TERMINALS INCLUDED - SEE CHART FOR # OF SETS.
6. FRONT DOOR IS OUTFITTED WITH SEALABLE SCREWS & PADLOCKABLE PROVISIONS.
7. DESIGNED FOR EITHER LINE TOP/LOAD BOTTOM CABLE ENTRY OR LOAD TOP/LINE BOTTOM CABLE ENTRY.
8. EIGHT 1/2" DIA. BOLTS TO BE SUPPLIED FOR EACH C.T POSTION.
9. CONTRACTOR TO OBTAIN APPROVAL FROM C.H.G.& E. PRIOR TO PURCHASE.
10. LOCATION OF CABINET SHALL BE APPROVED BY C.H.G.& E. PRIOR TO MOUNTING.
11. PADMOUNT STANDARD, EXTERNAL WALL MOUNT TABS AVAILABLE UPON REQUEST.

PART #	AMPS	BUS LEAVES	WIRE SETS (500MCM)
NAV-CH-298CTR-1200	1200	1	3
NAV-CH-298CTR-2500	2500	2	6

	NAME	DATE
DRAWN BY	N. BOSETTI	7/22/2025
REVIEWED BY		

PROPRIETARY AND CONFIDENTIAL
THE INFORMATION CONTAINED IN THIS DRAWING IS THE SOLE PROPERTY OF NAV-TECH INC. ANY REPRODUCTION IN PART OR AS A WHOLE WITHOUT THE WRITTEN PERMISSION OF NAV-TECH INC. IS PROHIBITED.

NAV-TECH INCORPORATED
155 MARCUS BLVD
HAUPPAUGE, NEW YORK 11788
PH: (718) 257-2111 FAX: (718) 257-2626

MAT'L: 12 GAUGE GALV STEEL
FINISH: GRAY POWDER COAT ANSI 61
WEIGHT:

ALL DIMENSIONS ARE NOMINAL UNLESS EXPLICITLY STATED OTHERWISE

DRAWING TITLE: CH 298CT N3R SPEC SHEET

PART #: NAV-CH-298CTR-XXXX

DESCRIPTION: NEMA 3R CENTRAL HUDSON 298 CT CABINET 800A-1600A 600 VAC MAX

DO NOT SCALE DRAWING

SCALE: 1:20 | *SIZE* A | *SHEET* 1 OF 1 | REV. 0